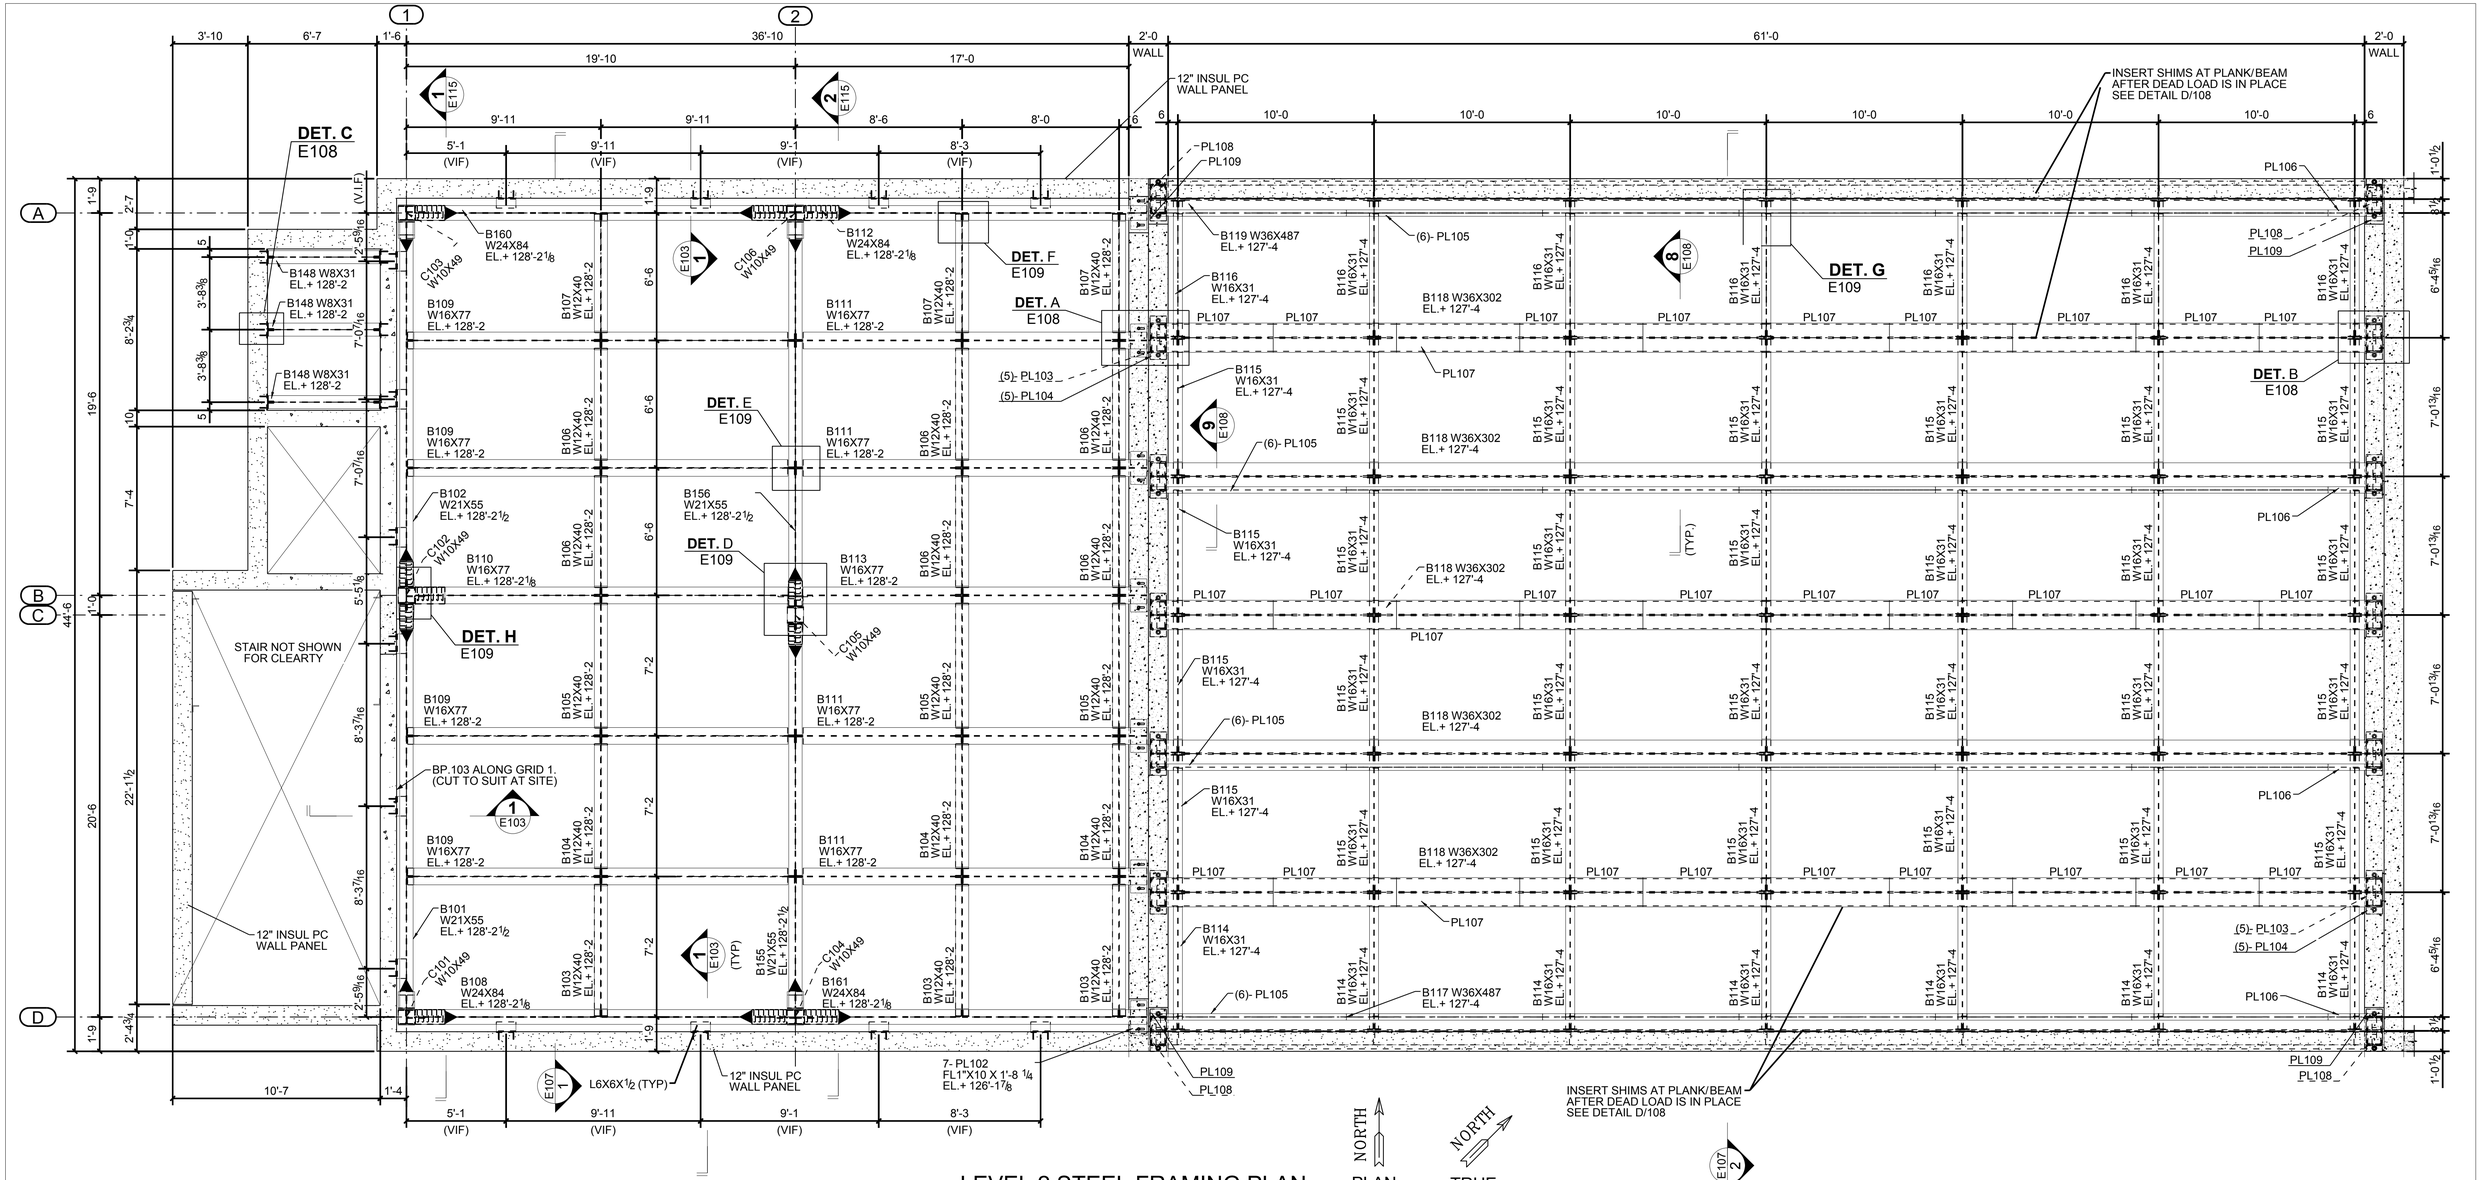

LEVEL 2 STEEL FRAMING PLAN

(T/FINISH FLOOR ELEVATION EL.+128'-8")

SEQ. -1

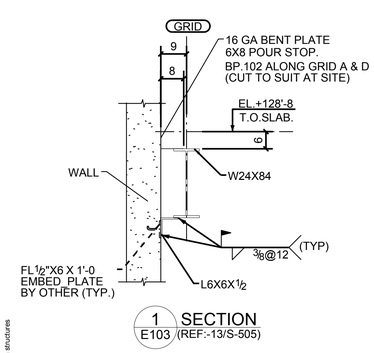

1 SECTION
E103 (REF:-13/S-505)

SAMPLE

FIELD NOTE:-

APPLY 1 1/2 HR SPRAY-ON FIREPROOFING TO ALL BRIDE BEAMS AFTER DEAD LOAD IS IN PLACE EXCEPT W36X487.

APPLY SPRAY-ON FIREPROOFING TO W36X487 PRIOR TO WALL PANEL INSTALLATION.

FIREPROOFING AND ZINC PAINT TO BE COMPATIBLE. INTUMESCENT PAINT FIREPROOFING APPLIED TO 3/4" WELD PLATE ONLY.

Tekla structures